Estimate for the work of replacing 200/230mm dia SW pipeline by 300mm dia RCC NP3 pipeline at 1st to 5th cross 30 Kg Shamapura, HBR Layout coming under HBR service station of AEE E2-1 sub division.

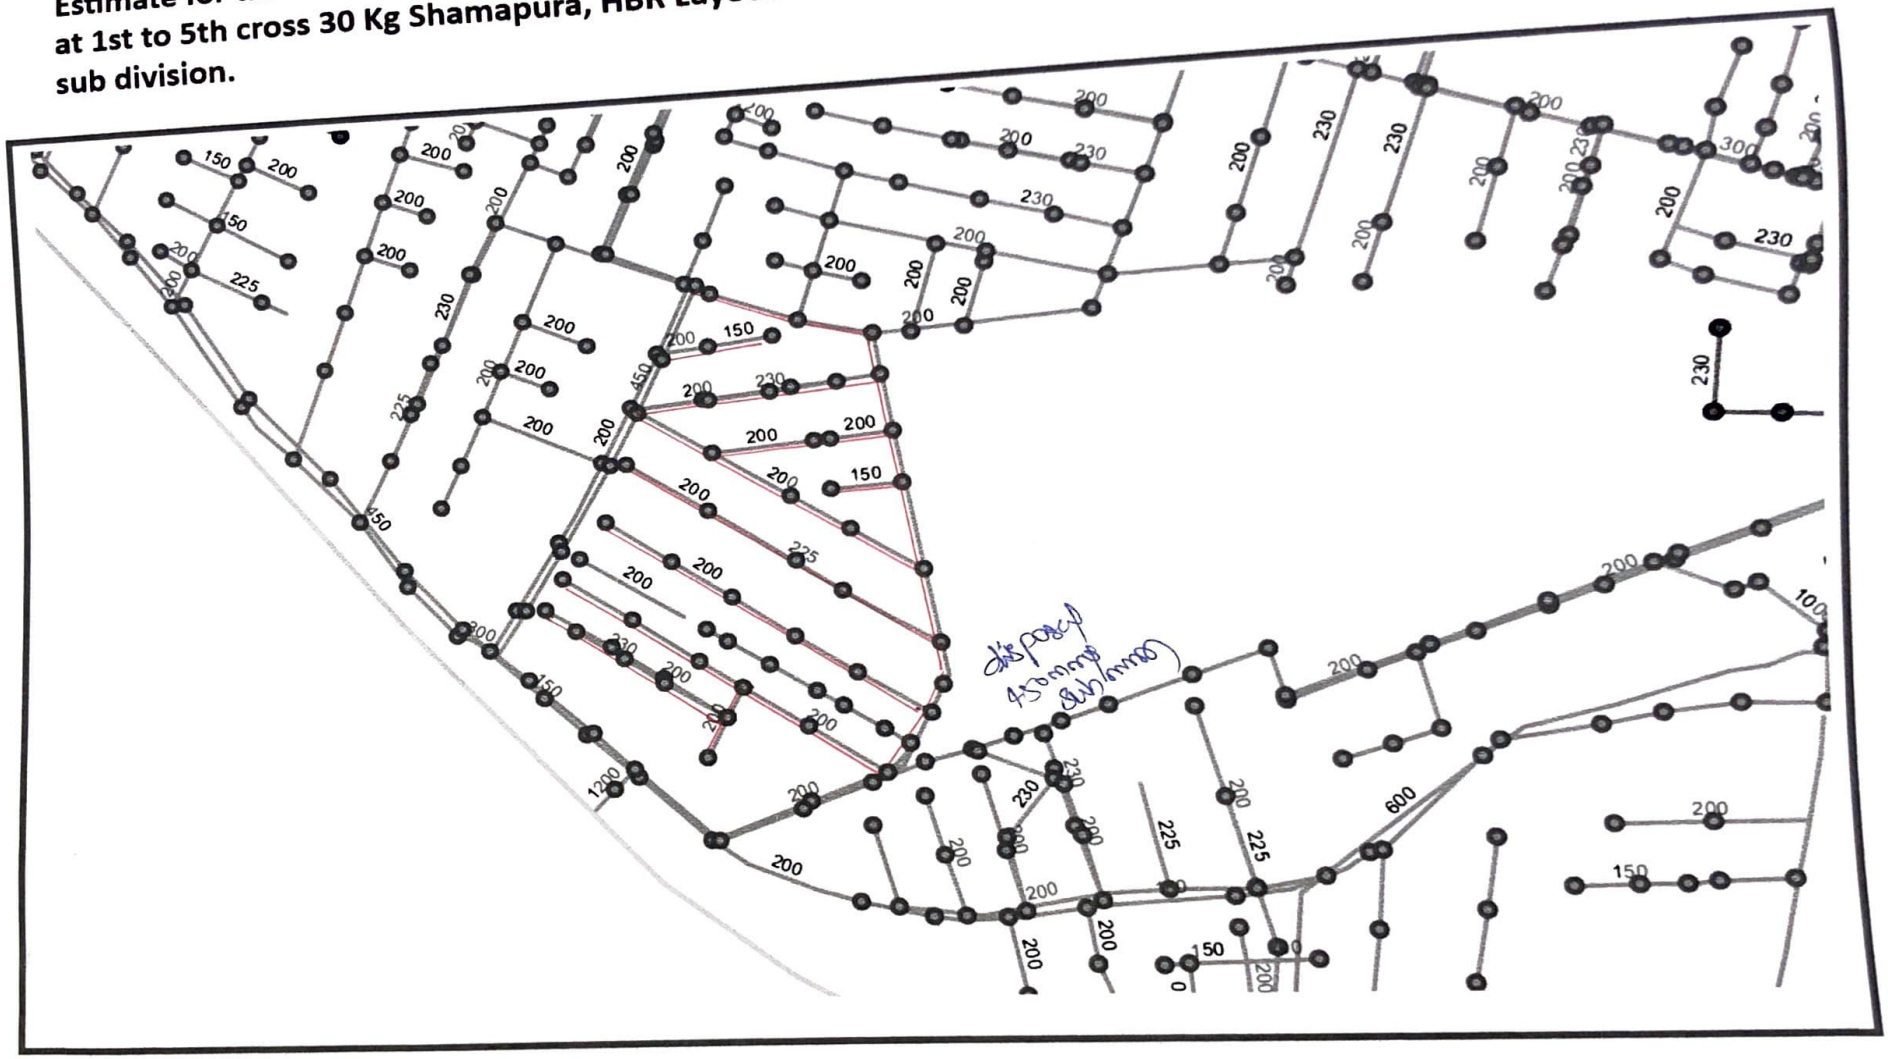

AE(HBR) **AEE E21** **EE E2**

Estimate for the work of replacing 200/230mm dia SW pipeline by 300mm dia RCC Np3 pipeline at 1st to 5th cross 30 Kg Shamapura, HBR Layout coming under HBR service station of AEE E2-1 sub division.

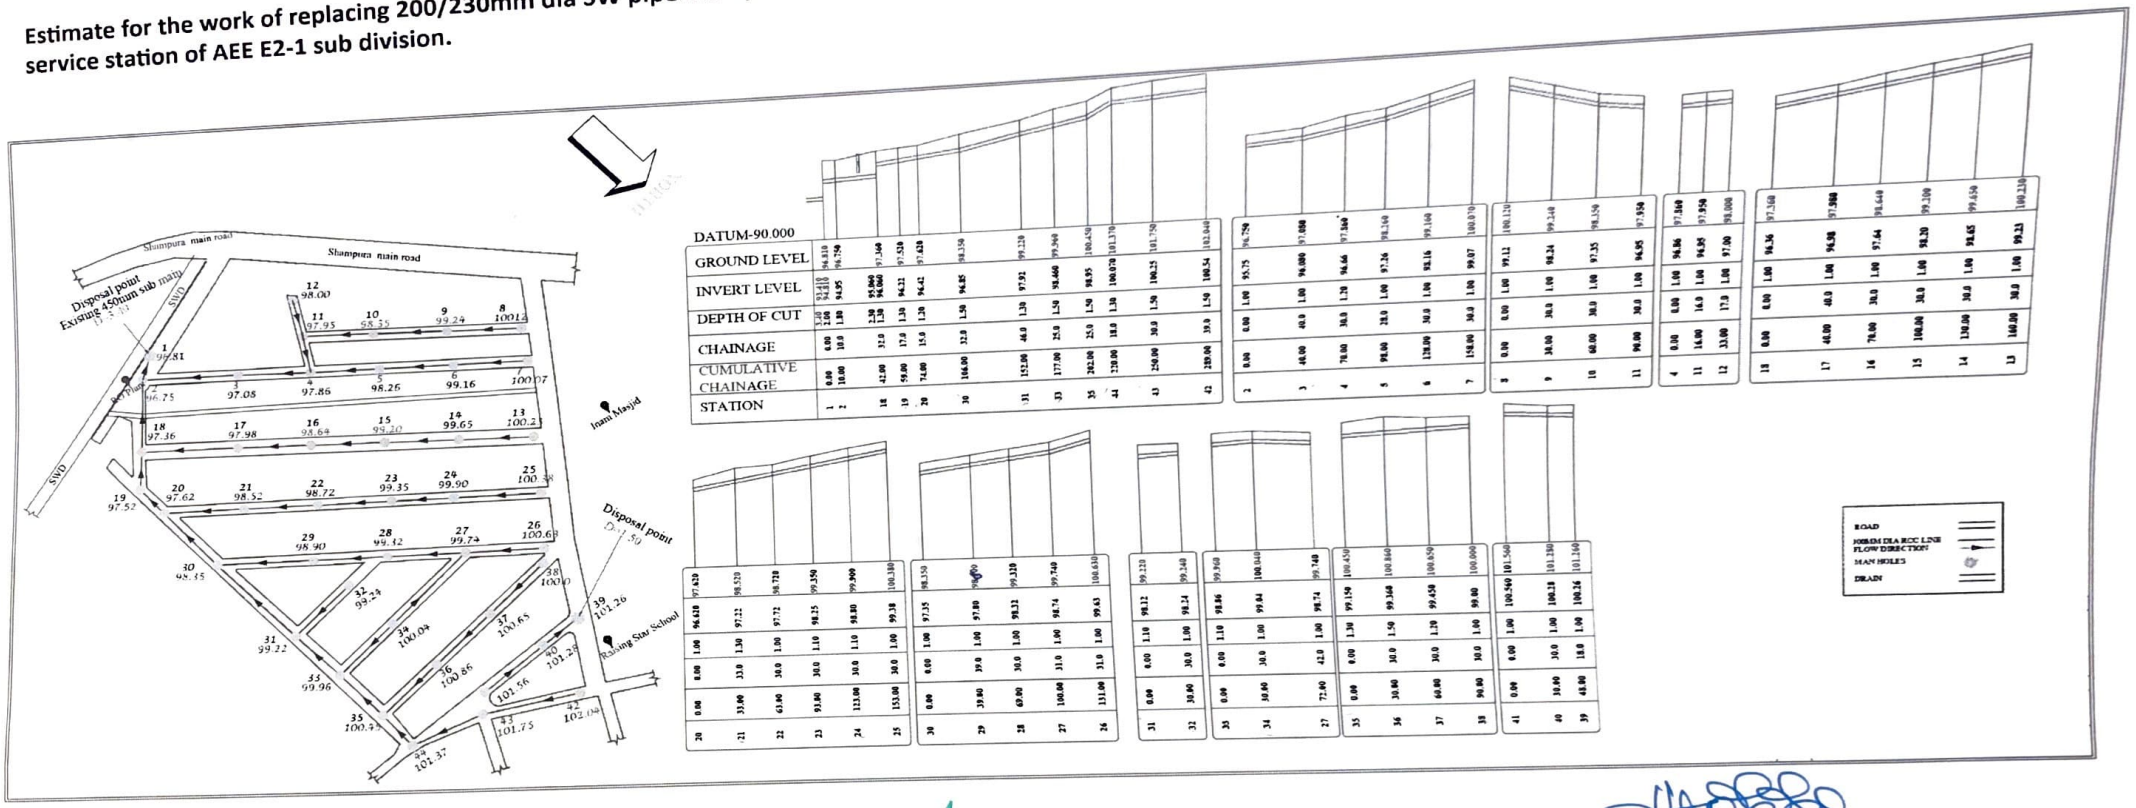

AE(HBR)

AEE E21

EE E2